Land at Wateryetts, Kilmacolm

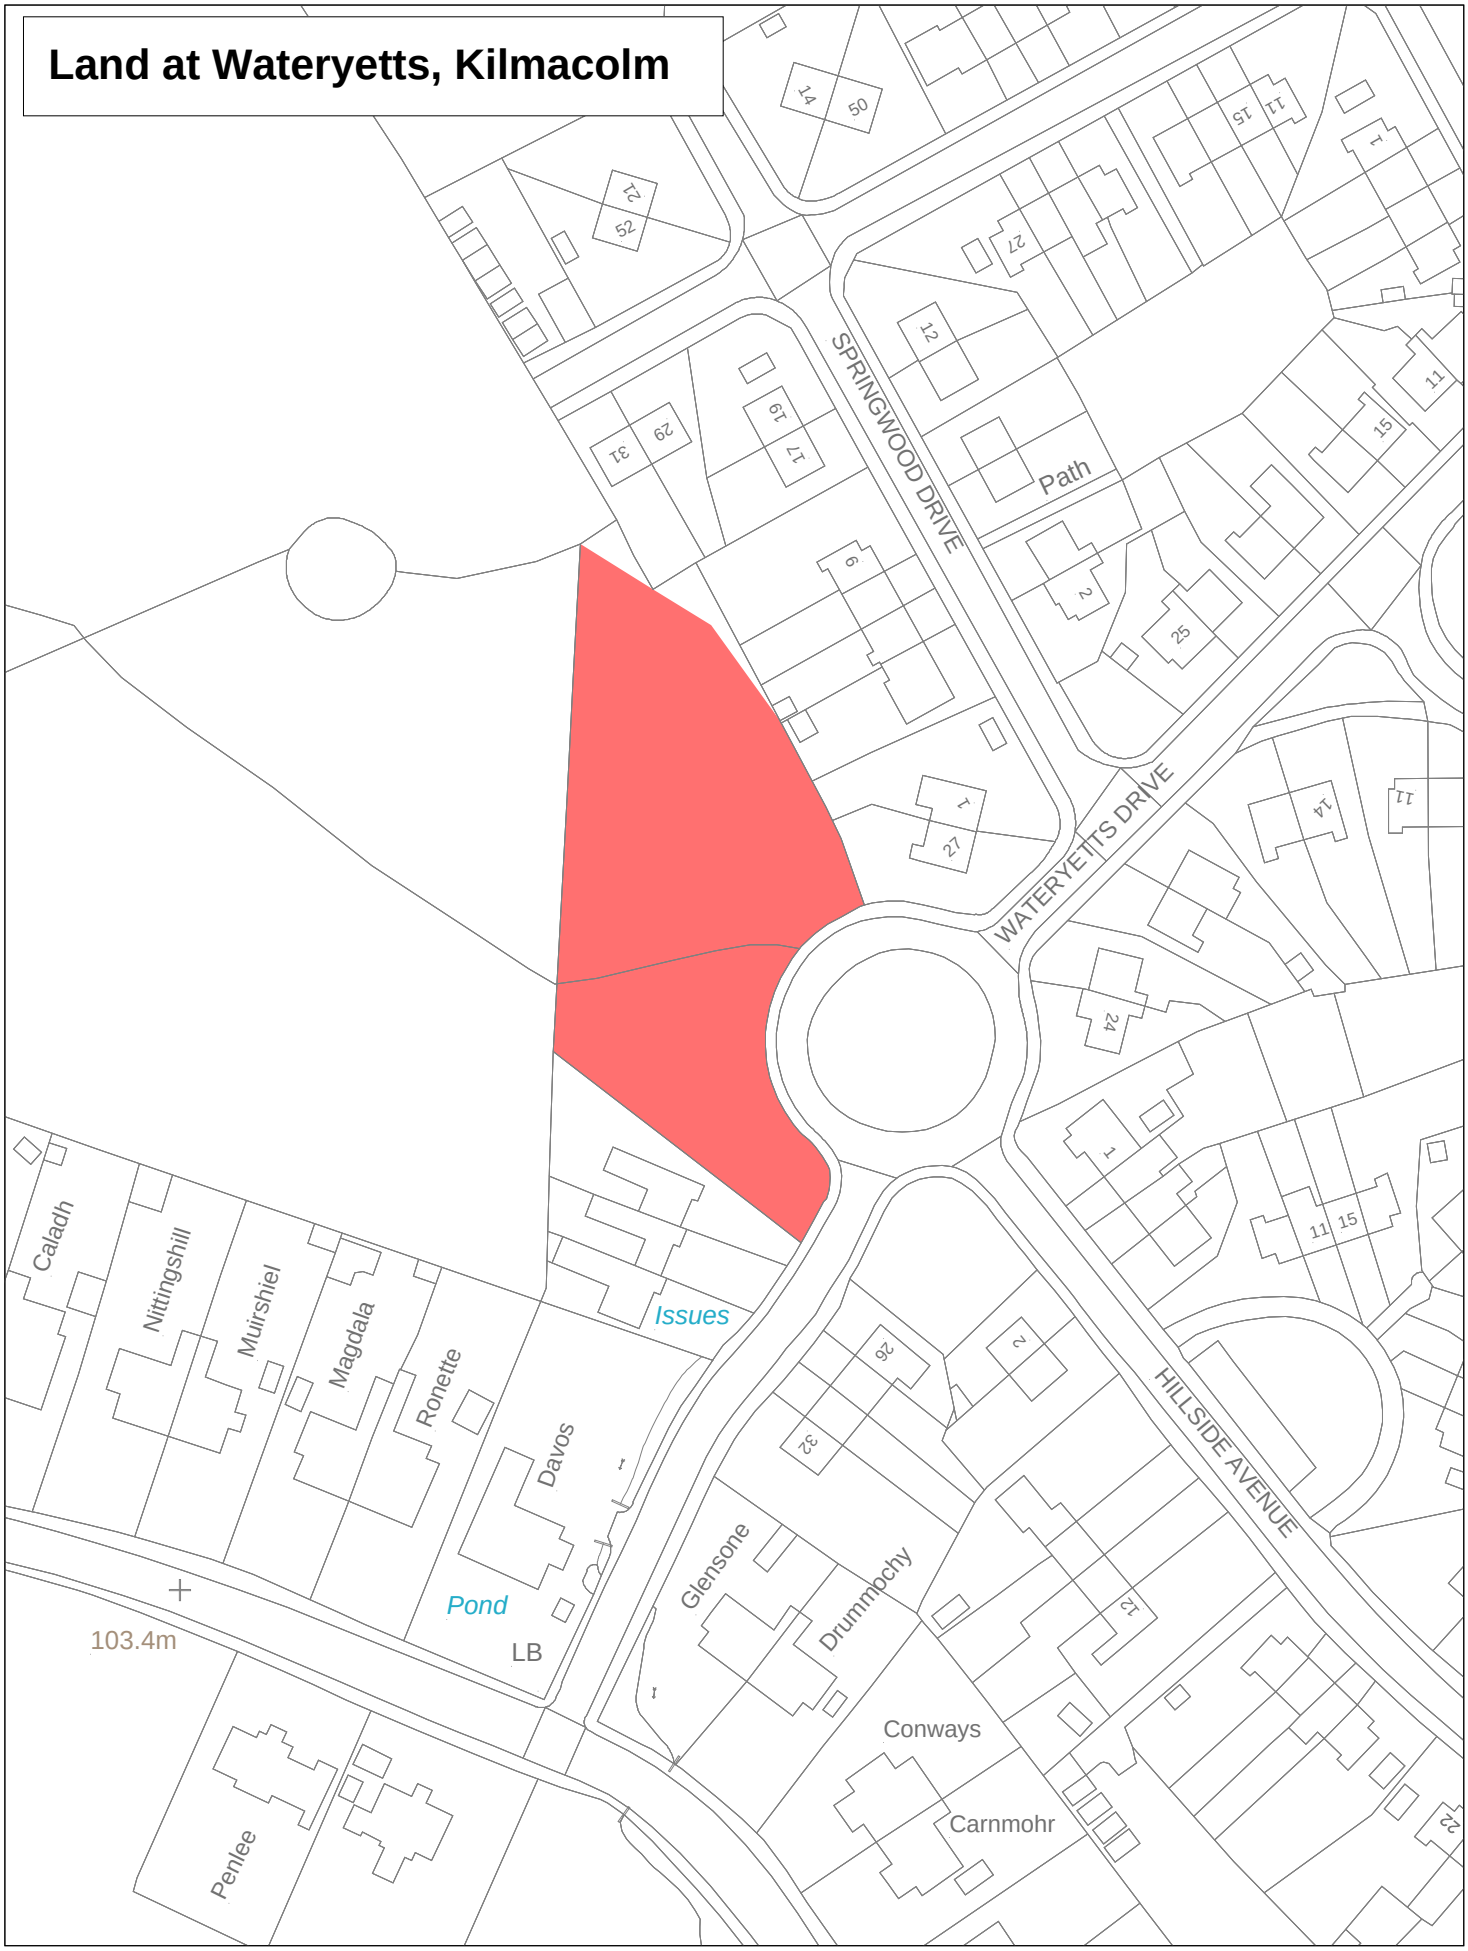

Inverclyde Council
Regeneration & Planning

SCALE 1:1250
GMcC JUL 2023

N

(c) Crown copyright. All rights reserved (100023421)(2023)